PLANTING LEGEND

SYMBOL	BOTANICAL NAME	COMMON NAME
	TREES	
	ARBUTUS UNEDO 'MARINA'	STRAWBERRY TREE
	BEAUCARNEA RECURVATA	PONY TAIL PALM
	CERCIS OCCIDENTALIS	WESTERN REDBUD
	FEIJOA SELLOWIANA	PINEAPPLE GUAVA
	OLEA EUROPA 'SWAN HILL'	FRUITLESS OLIVE
	SHRUBS	
	ALYOGYNE HUEGELII	BLUE HIBISCUS
	ANIGOZANTHUS FLAVIDUS	KANGAROO PAW
	COTONEASTER HORIZONTALIS	ROCK COTONEASTER
	LAVANDULA DENTATA	FRENCH LAVENDER
	LAVANDULA STOECHAS 'OTTO QUAST'	SPANISH LAVANDER
	LIMONIUM PEREZII	LAVANDER STATICE
	MUHLENBERGIA RIGENS	DEER GRASS
	NASELLA CERNUA	NODDING NEEDLEGRASS
	NASELLA PULCHRA	PURPLE NEEDLEGRASS
	PANICUM VIRGATUM	SWITCH GRASS
	PENNISETUM SETACEUM	PURPLE FOUNTAIN GRASS
	ROMNEYA COULTERI	MATILIJA POPPY
	SANTOLINA CHAMAECYPARISSUS	LAVANDER COTTON
	STIPA GIGANTEA	FEATHER GRASS
	VINES	
	ROSA CALIFORNICA	CALIFORNIA ROSE

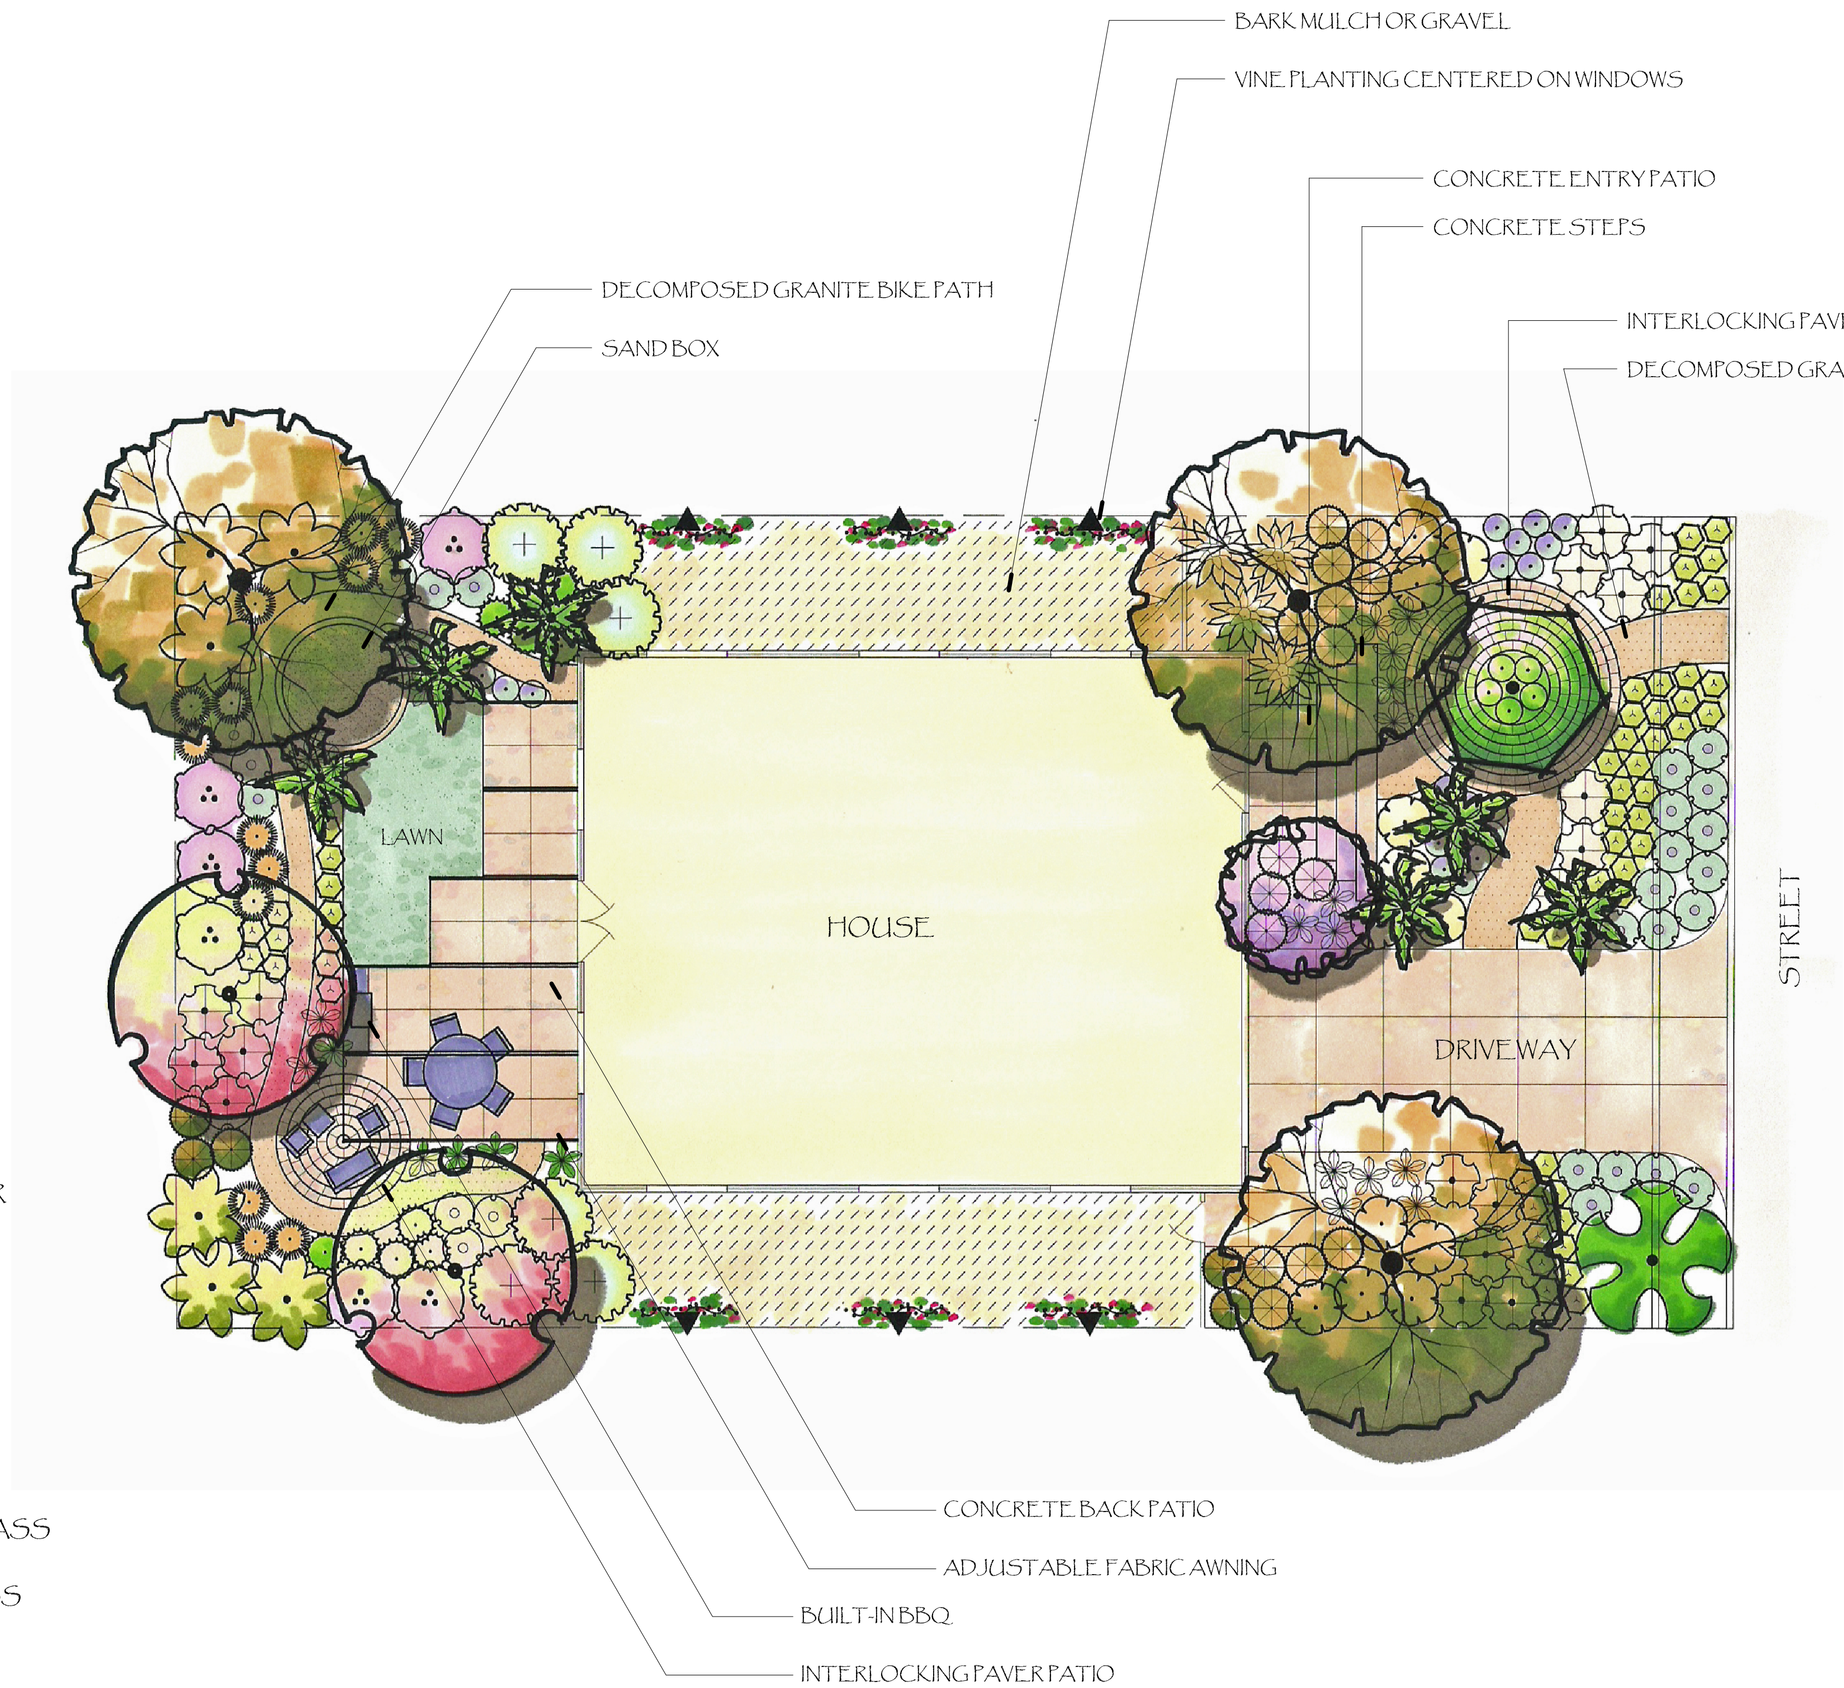

NOTES:

- LAWN CAN BE A WATER FRIENDLY VARIETY SUCH AS:
  BUCHLOE DACTYLOIDES - BUFFALOGRASS
  CYNODON SPECIES - HYBRID BERMUDAGRASS
  ZOYSIA 'VICTORIA' - VICTORIA ZOYSIAGRASS
- MANY NURSERIES CARRY THESE PLANTS. FOR A LIST OF NURSERIES VISIT WWW.THEGARDEN.COM.
- YOUR WATER DISTRICT MAY HAVE REBATES AVAILABLE FOR WATER-WISE PLANTS. CHECK THEIR WEBSITE REGULARLY FOR UPDATES.

SOIL AMENDMENT & GARDEN TIPS:

- TILL EXISTING SOIL WITH THE FOLLOWING:
  ½ GYPSUM + ½ ORGANIC SOIL BUILDING COMPOST
- SPREAD GRO POWER PLUS FERTILIZER & SOIL CONDITIONER UNDER ALL PLANTS MONTHLY FOR THE 1ST YEAR.
- 1.5" LAYER ORGANIC COMPOST AS FINISHNG MULCH. REAPPLY ANNUALY
- EARLY SPRING & FALL: PRUNE BACK ALL SHRUBS TO KEEP COMPACT AND REJUVINATE NEW GROWTH.
- EARLY SPRING (& FALL IF DESIRED): CUT BACK ORNAMENTAL GRASS 2-3" ABOVE GROUND TO CLEAN AWAY DEAD FOLIAGE AND REJUVINATE NEW GROWTH.

CHILD FRIENDLY LANDSCAPE
TYPICAL WATER SMART RESIDENTIAL PLAN
PLANTING PLAN

MYLA design
landscape architecture & design services
www.MyLAdesign.com 619.865.6864

NORTH

SCALE 1/8" = 1'-0"